Pinellas County

Dunedin Causeway Bridges
Project Development and Environment Study

County Project Number: PID 000423A
FDOT WPI Segment Number: 437538-1
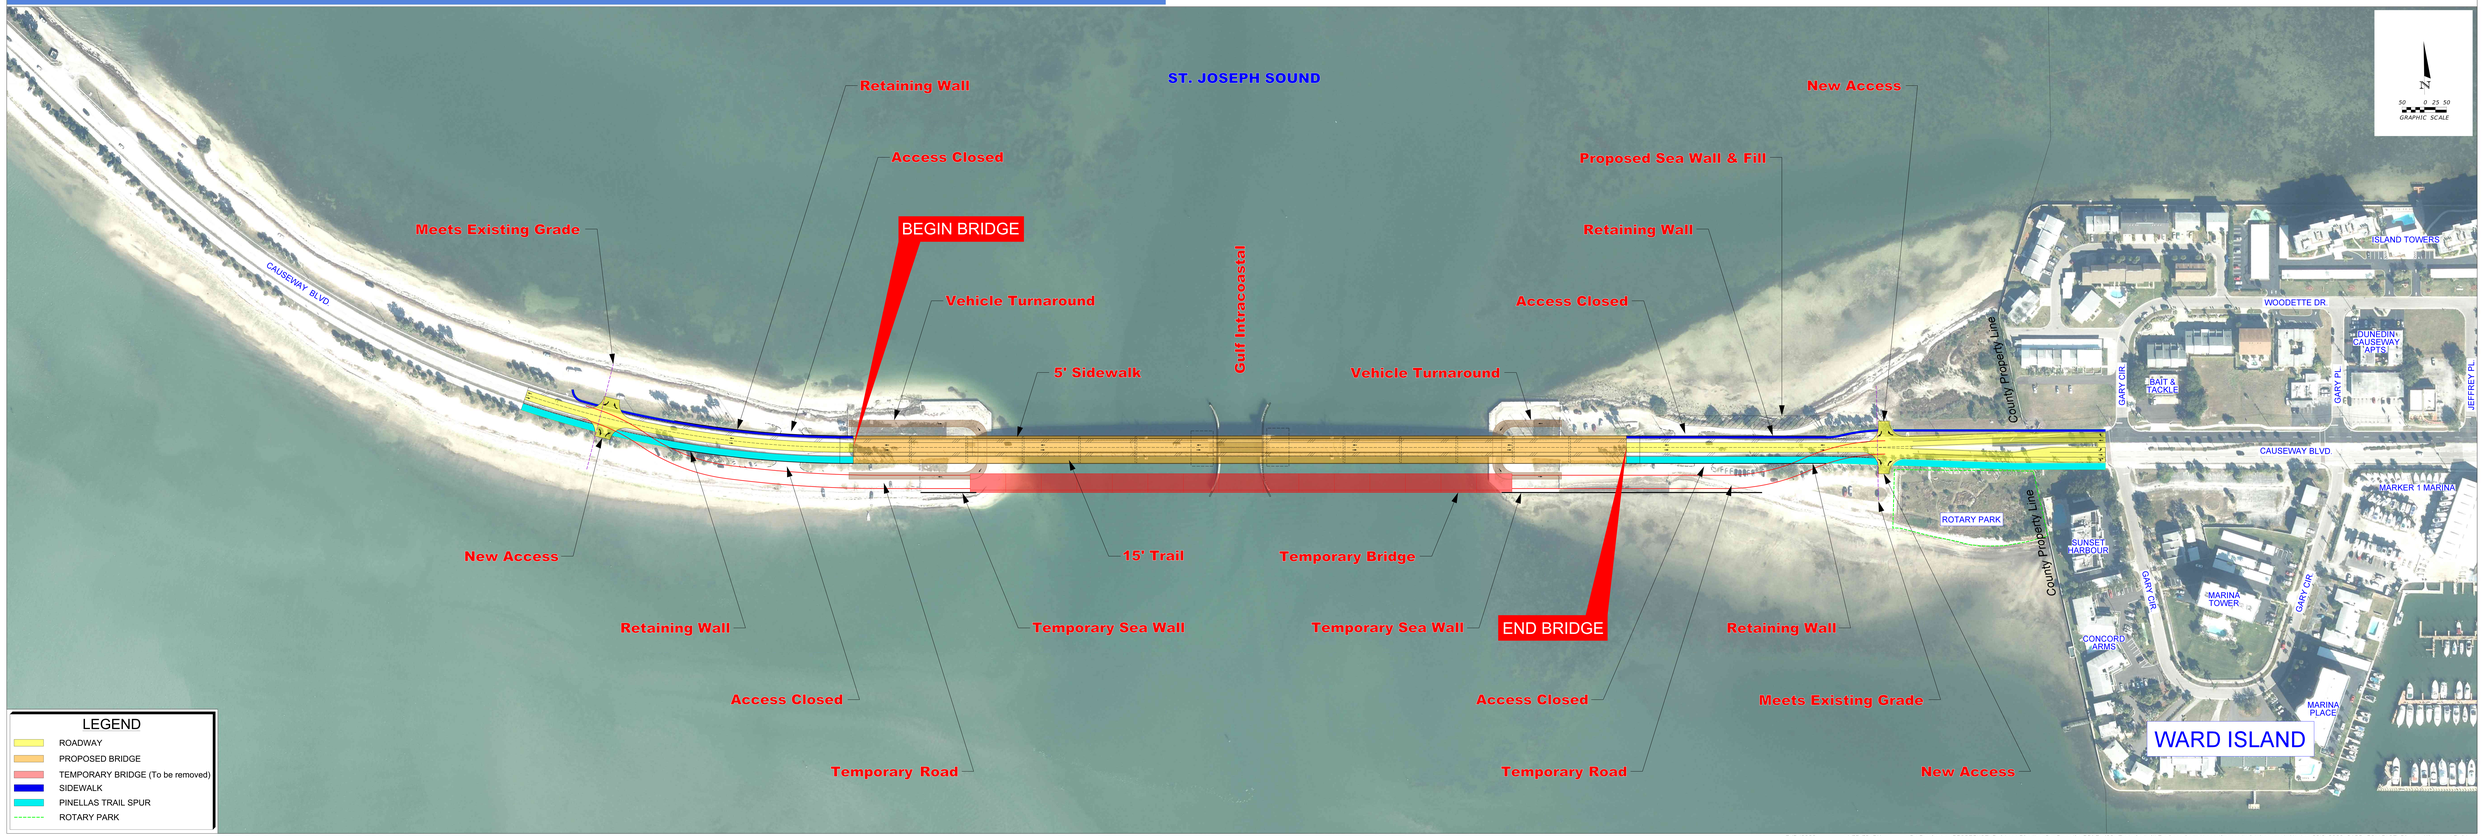
MAIN BRIDGE
PREFERRED ALTERNATIVE (MID-LEVEL MOVABLE)